



PARTS & CONNECTIONS

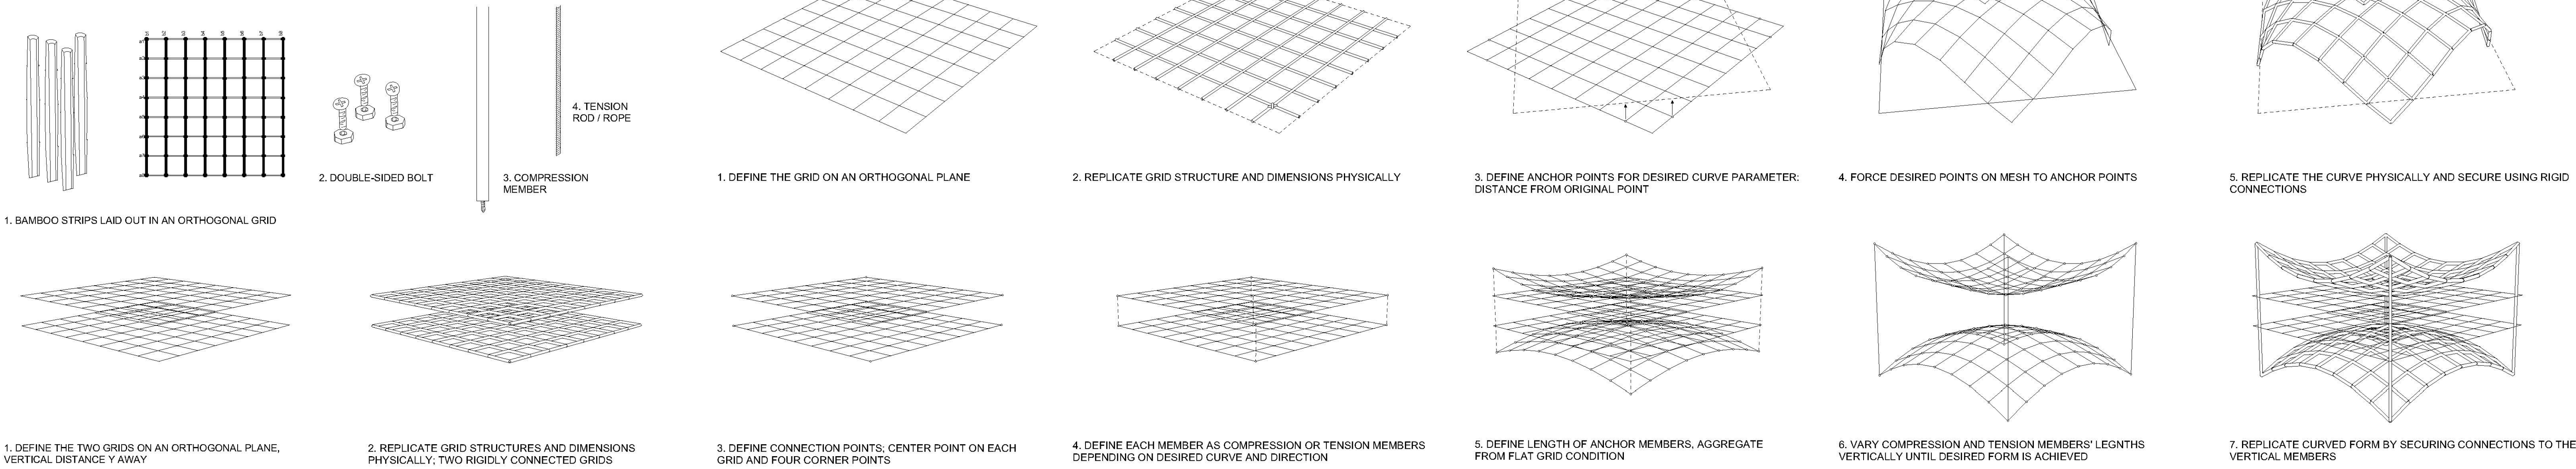


STRUCTURAL SYSTEMS





**RECIPROCAL WITH ANCHORED FORCE**  
ROOF AGGREGATION  
FOR ADDED VERTICAL SPACE,  
ANCHORED INWARDS BY BASE SYSTEMS

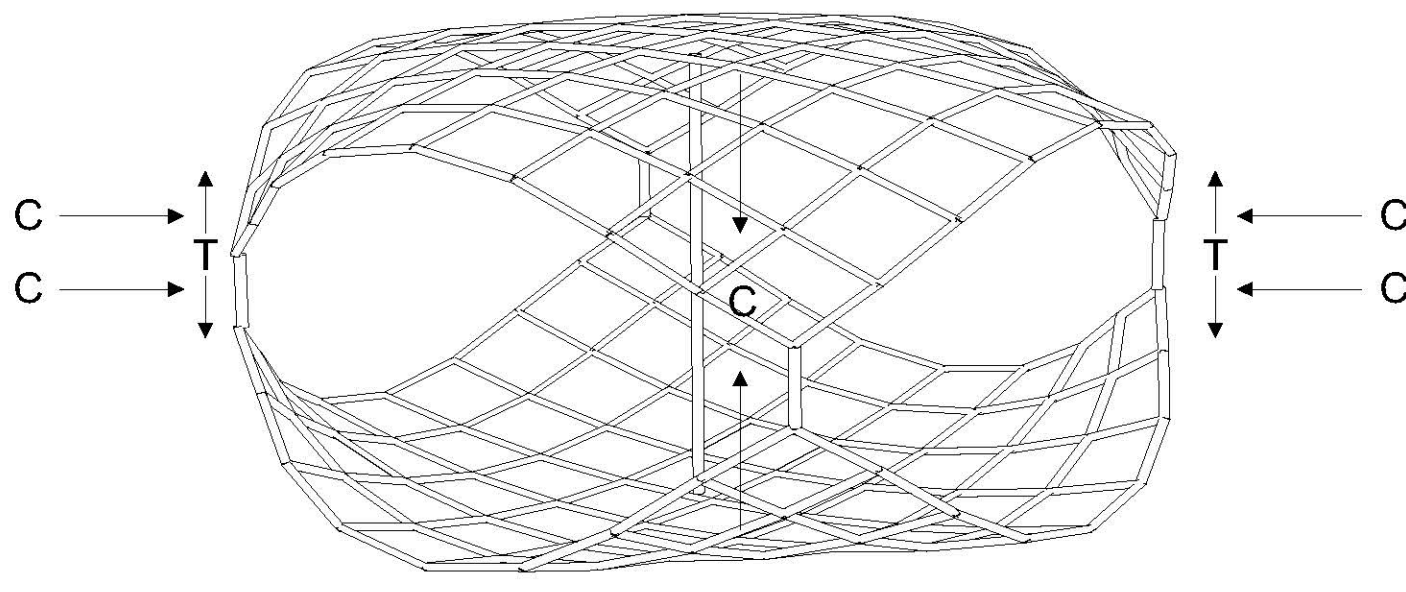

**RECIPROCAL FORCES ONLY**  
INTERMEDIATE SYSTEMS THAT  
CAN ACT INDEPENDENTLY AS  
CONNECTION POINTS

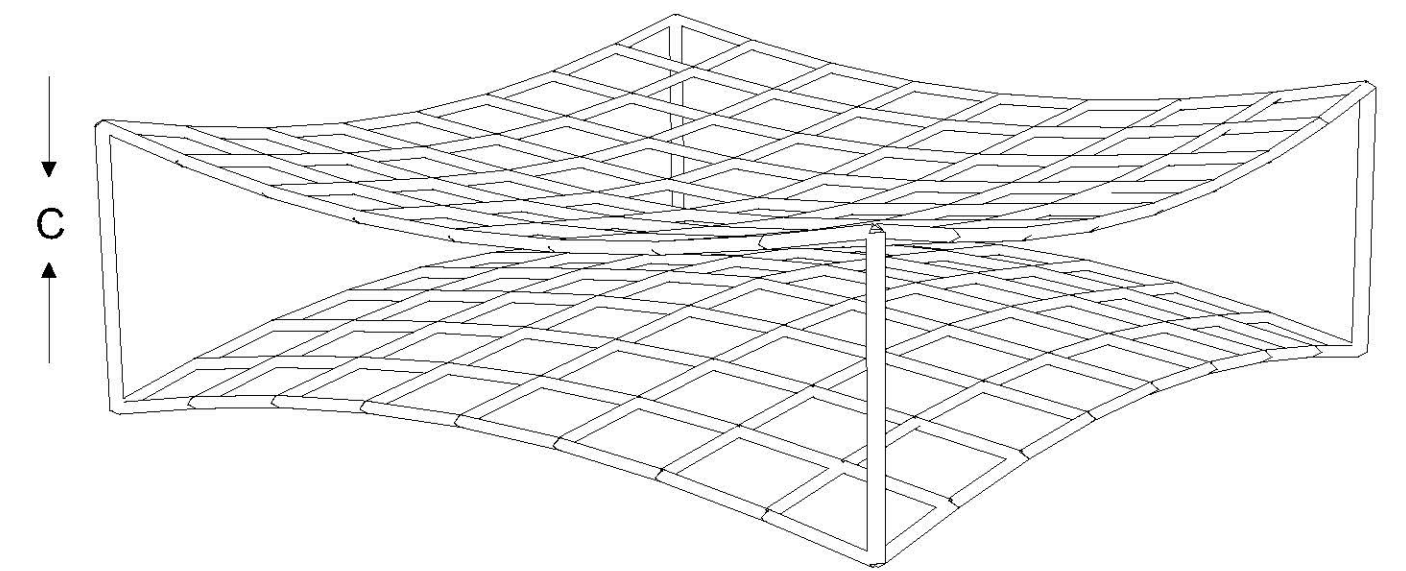

**RECIPROCAL FORCES WITH VARIED DENSITY**  
VARYING DENSITIES CREATE  
VARIANCE IN CURVED FORM AND  
STRUCTURAL RIGIDITY WHERE REQUIRED

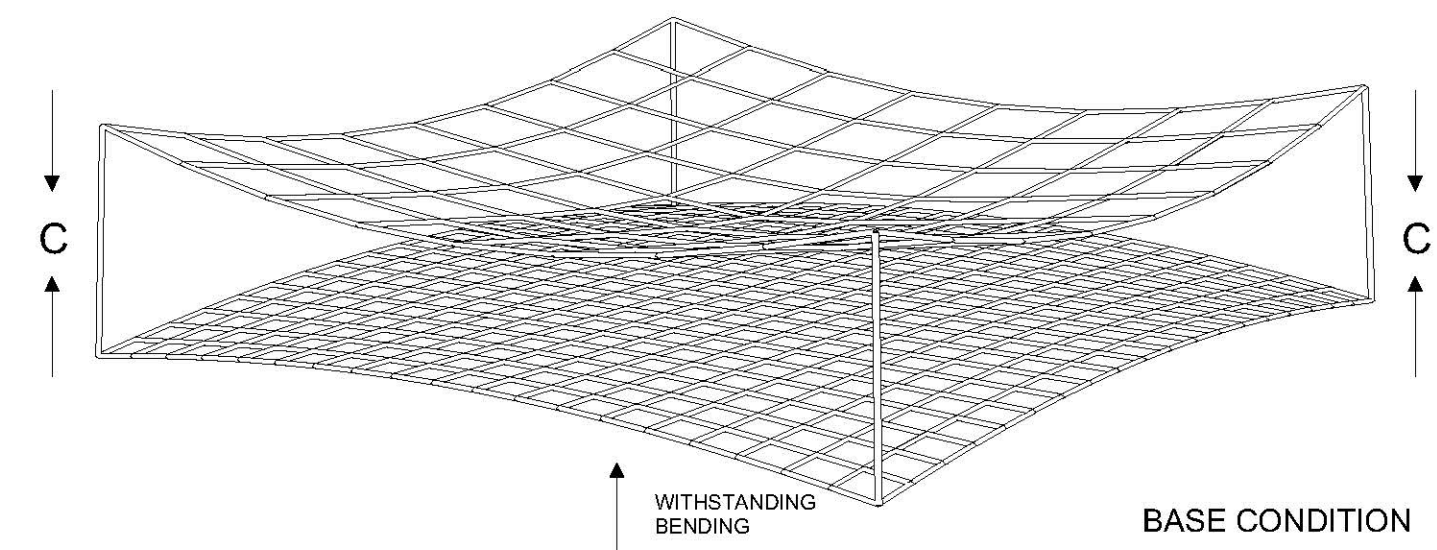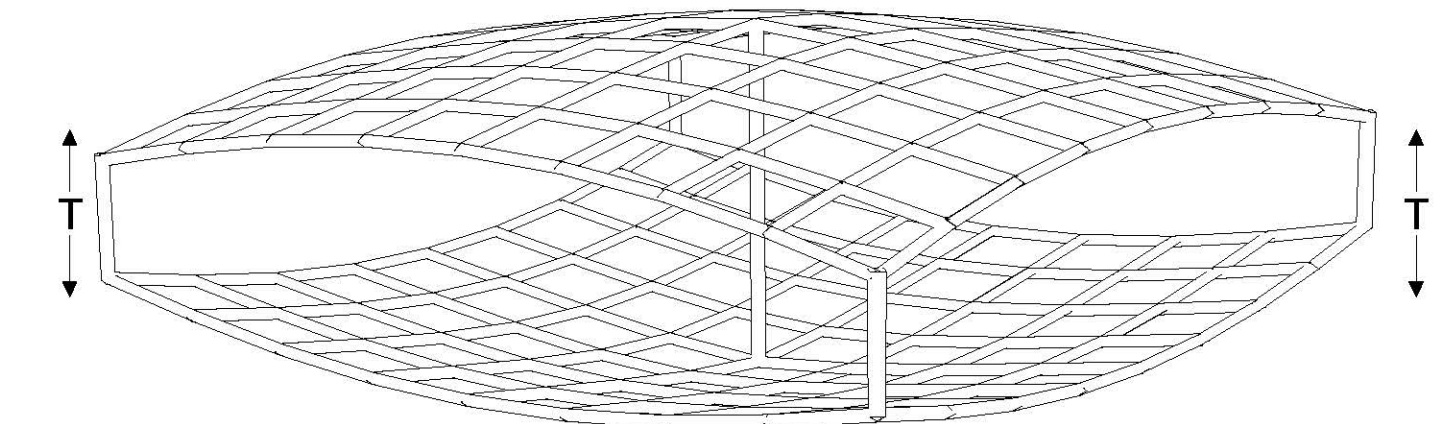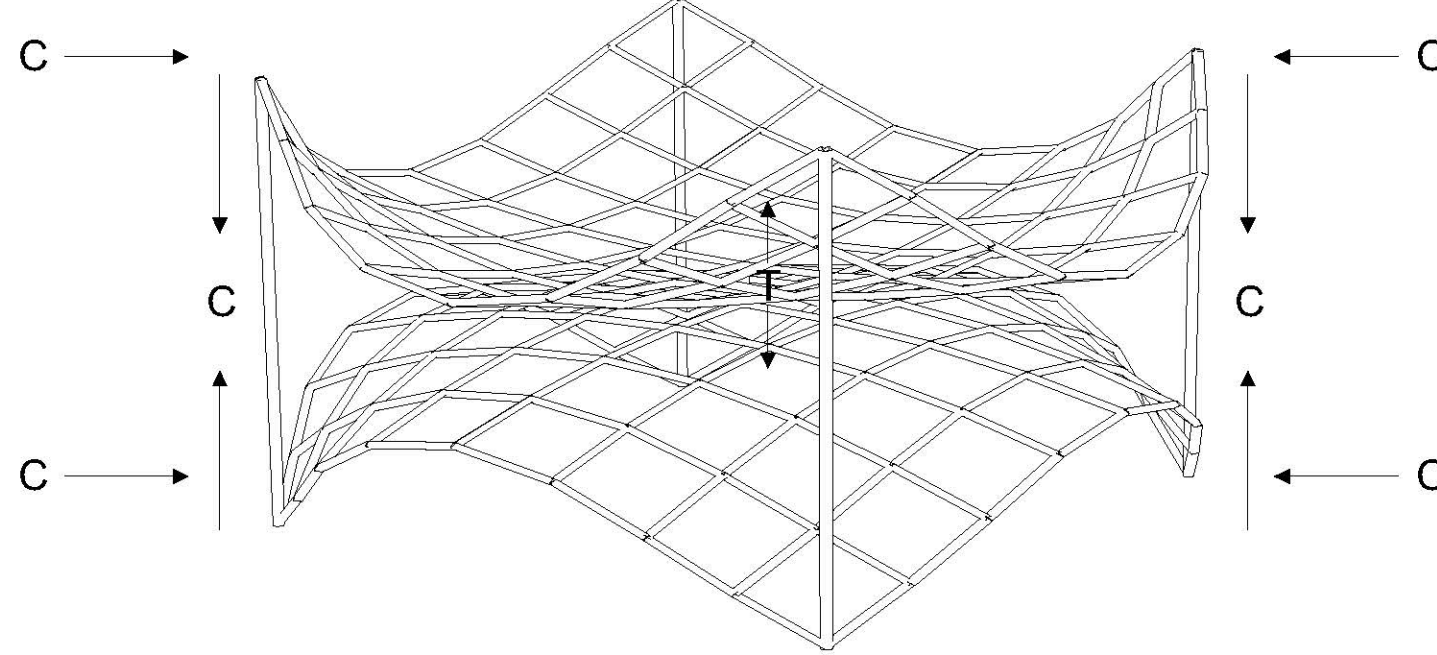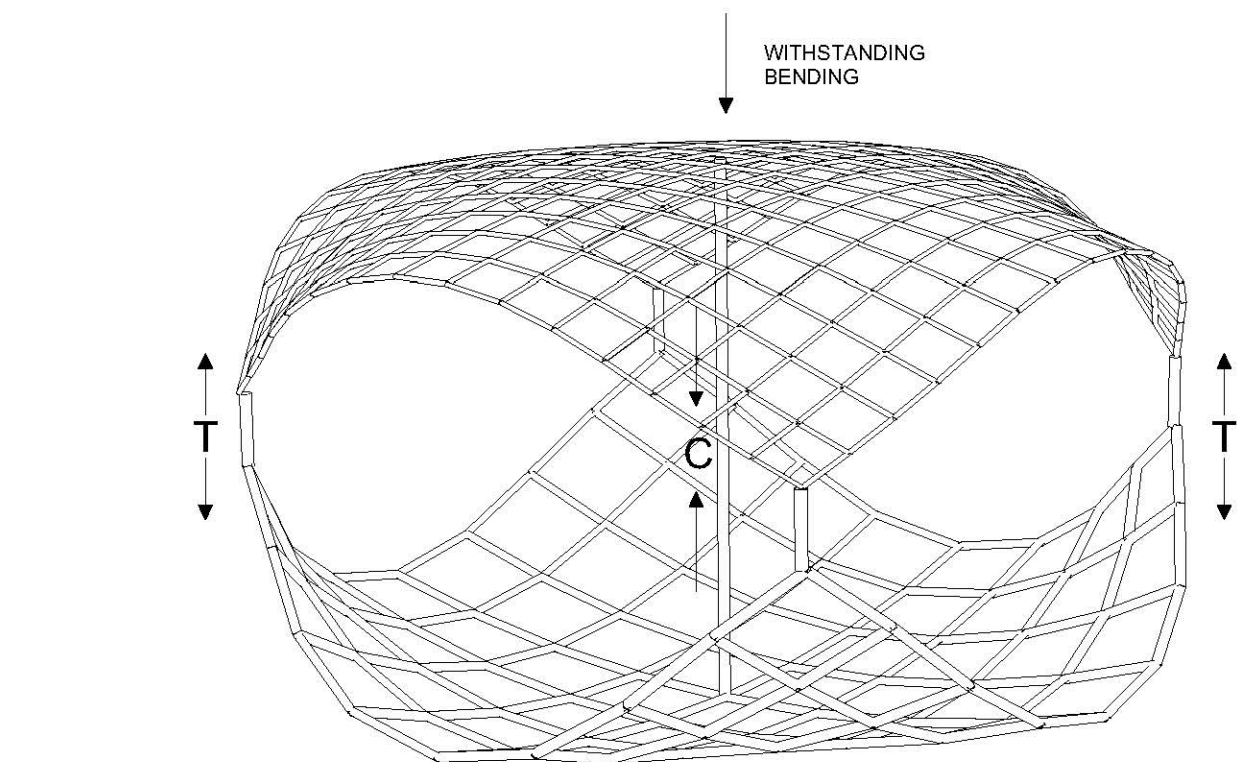

PLAN AGGREGATION

